PRODUCED BY AN AUTODESK EDUCATIONAL PRODUCT

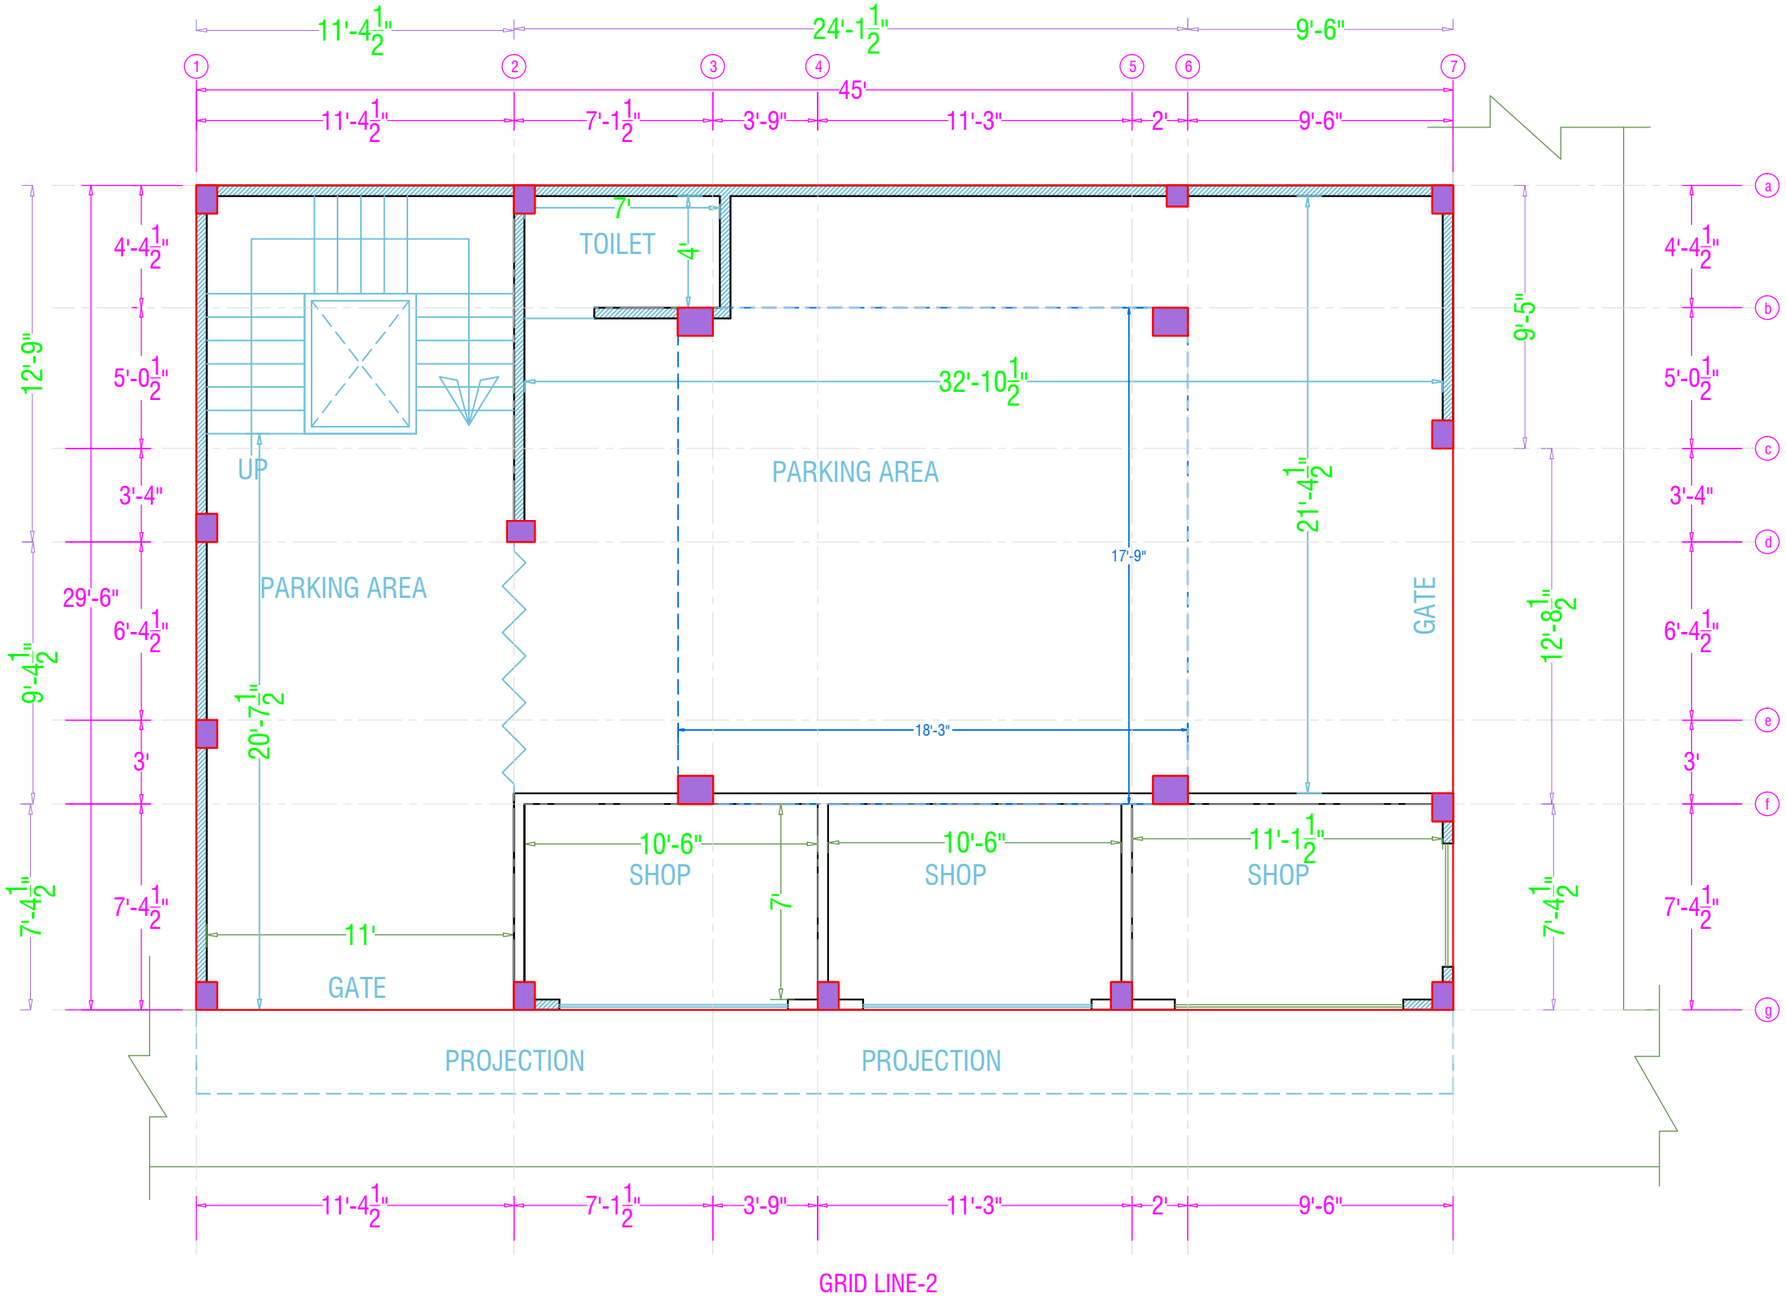


Project Name and Address

TEMPLE NADESAR

Firm Name and Address

DIVYA CONSTRUCTION

BUILDING & INTERIOR CONSULTANT

Near Gopal Medical,chitaipur varanasi

Mo. -9807503639,8299415818

| CONSULTANT | Mr. JAY KUMAR SINGH |
|---|---|
| | |

| Title | | Sheet |
|---|---|---|
| Revision/Issue | Date | North N |
| | | |
| Scale:- NTS | Date | |
| | | |

PRODUCED BY AN AUTODESK EDUCATIONAL PRODUCT

PRODUCED BY AN AUTODESK EDUCATIONAL PRODUCT

PRODUCED BY AN AUTODESK EDUCATIONAL PRODUCT